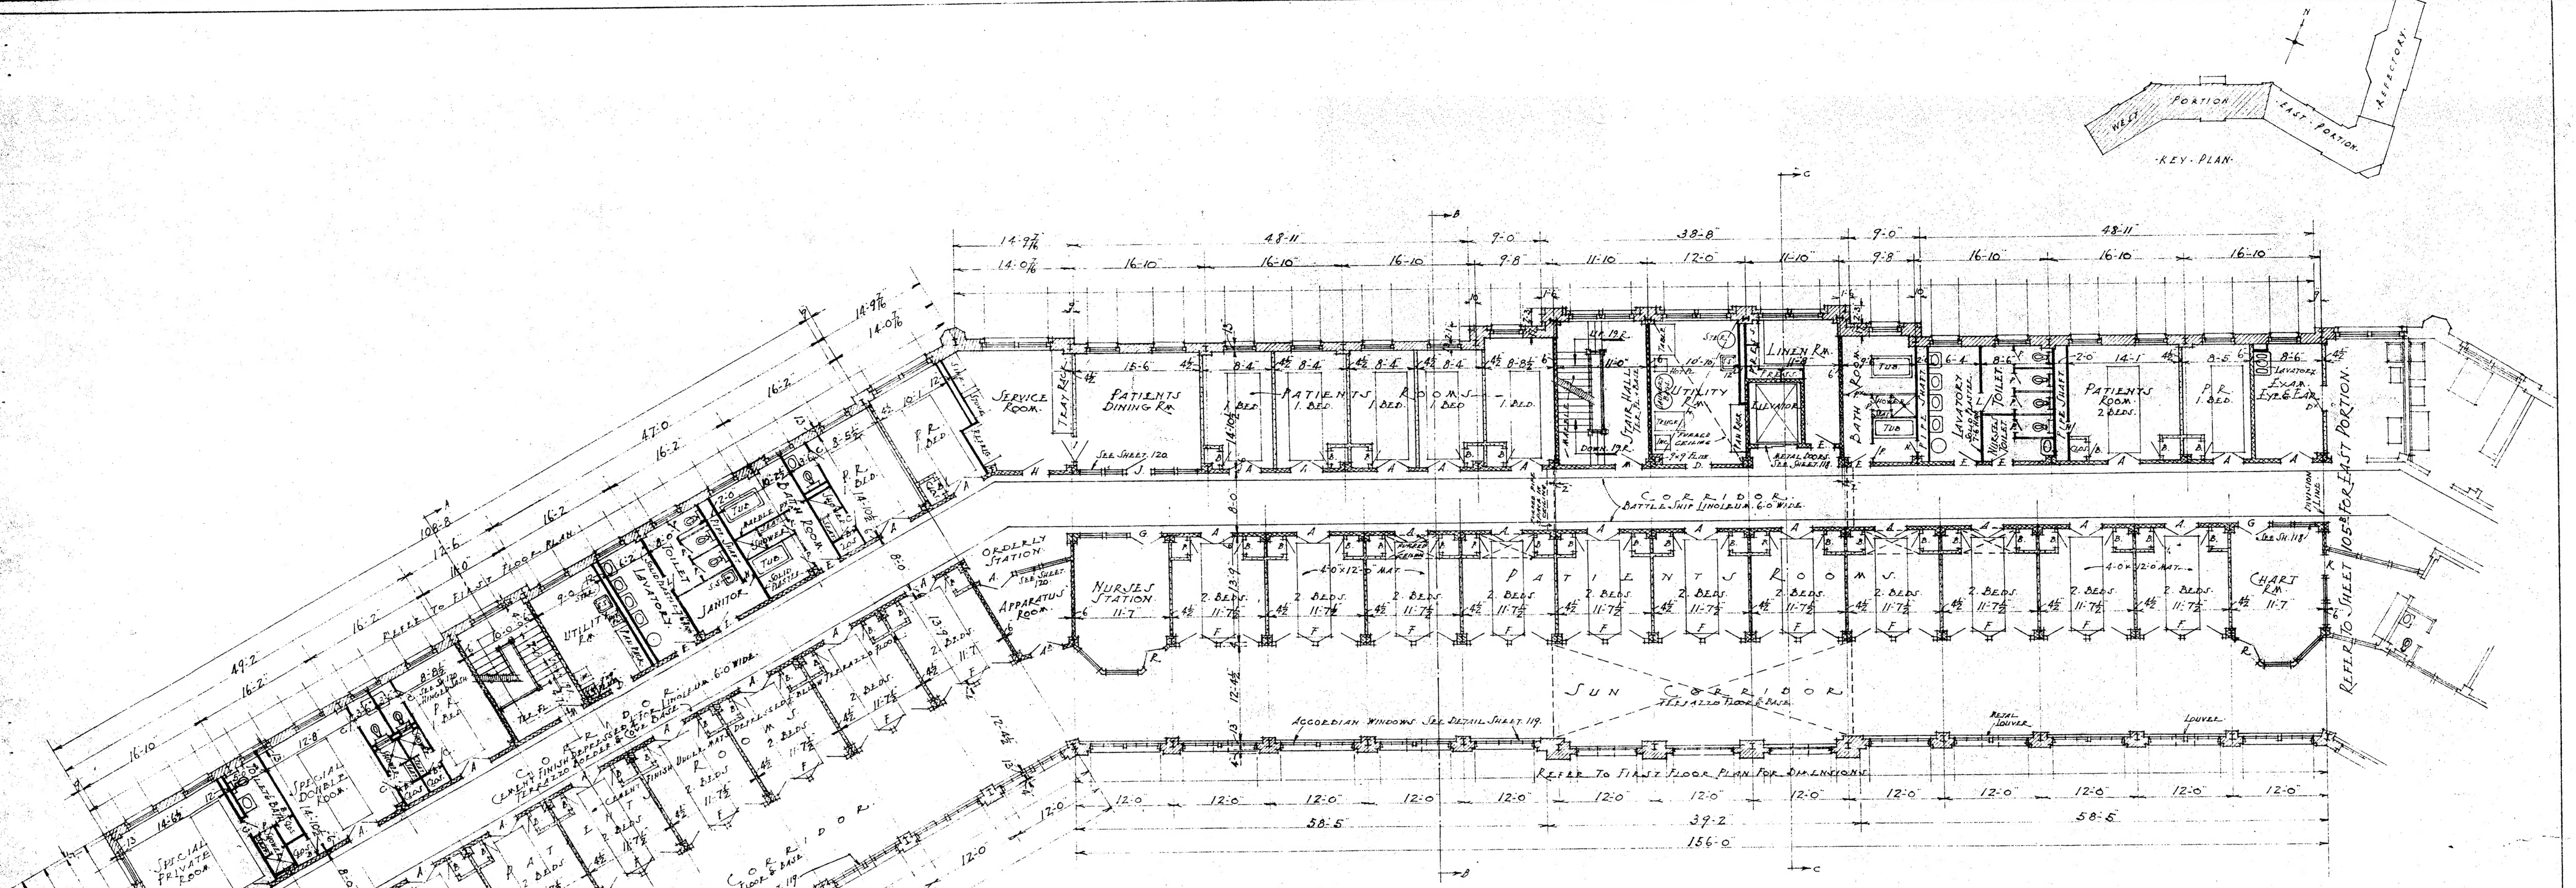

WEST PORTION
THIRD FLOOR PLAN
SCALE 1/8" = 1'-0"

KEY TO MATERIALS

EARTH	CLAY TILE	PLASTER
CONCRETE	GYPSUM	TERRAZZO
BRICK IN SECTION	SOLID PLASTER PART.	MARBLE
BRICK IN ELEVATION	STEEL	SHEET METAL IN ELEVATION
STONE	WOOD	

HOSPITAL
WAVERLY HILL SANITARIUM
WAVERLY STATION JEFFERSON COUNTY KY

DRAWN / CHECKED / DATE 12-31-24	D.A. MURPHY & BRO. ARCHITECTS LOUISVILLE KENTUCKY	SHEET NO. 105a